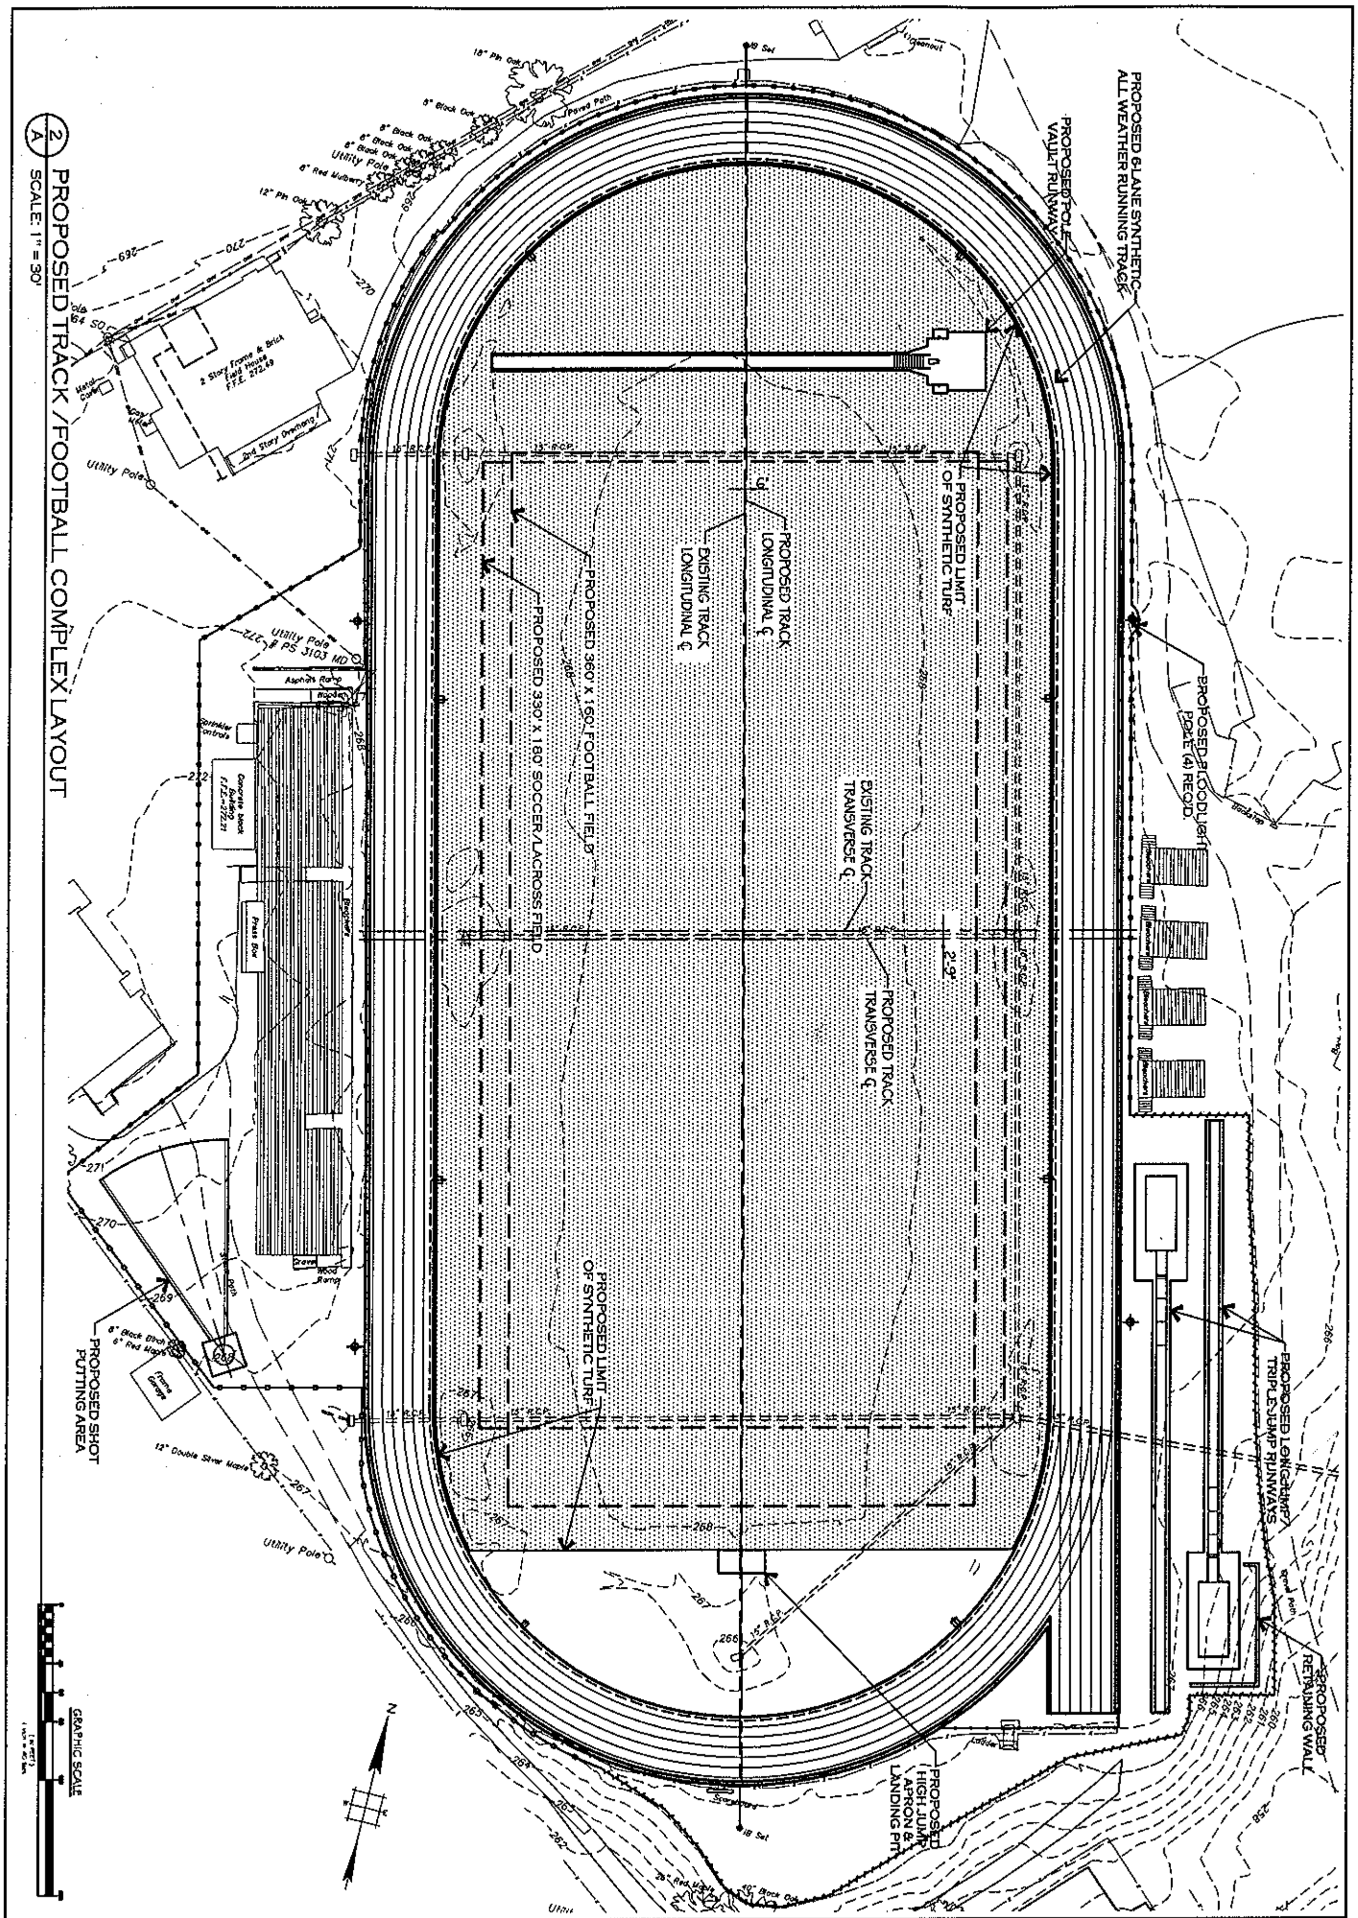

PROJECT NUMBER 974 SHEET NUMBER 2 of 2	PROPOSED TRACK/FOOTBALL COMPLEX LAYOUT	1"=30' SCALE B.Lyna DRAWN BY · J.B CHECKED BY	December 2007 DATE REV REV REV
	UNDERHILL FIELD TRACK AND FOOTBALL COMPLEX RECONSTRUCTION MAPELWOOD TOWNSHIP AND VILLAGE OF SOUTH ORANGE, ESSEX COUNTY, NEW JERSEY	APPROVED L. JOHN BELLE, P.E.	DATE NEW JERSEY LIC. NO. 24GE02405000

KINSEY ASSOCIATES
PARK AND RECREATION CONSULTANTS
466 SCHOOLEY'S MOUNTAIN ROAD BUILDING 2 SUITE 207
HACKETTSTOWN, NJ 07840 tel. 908.850.8455